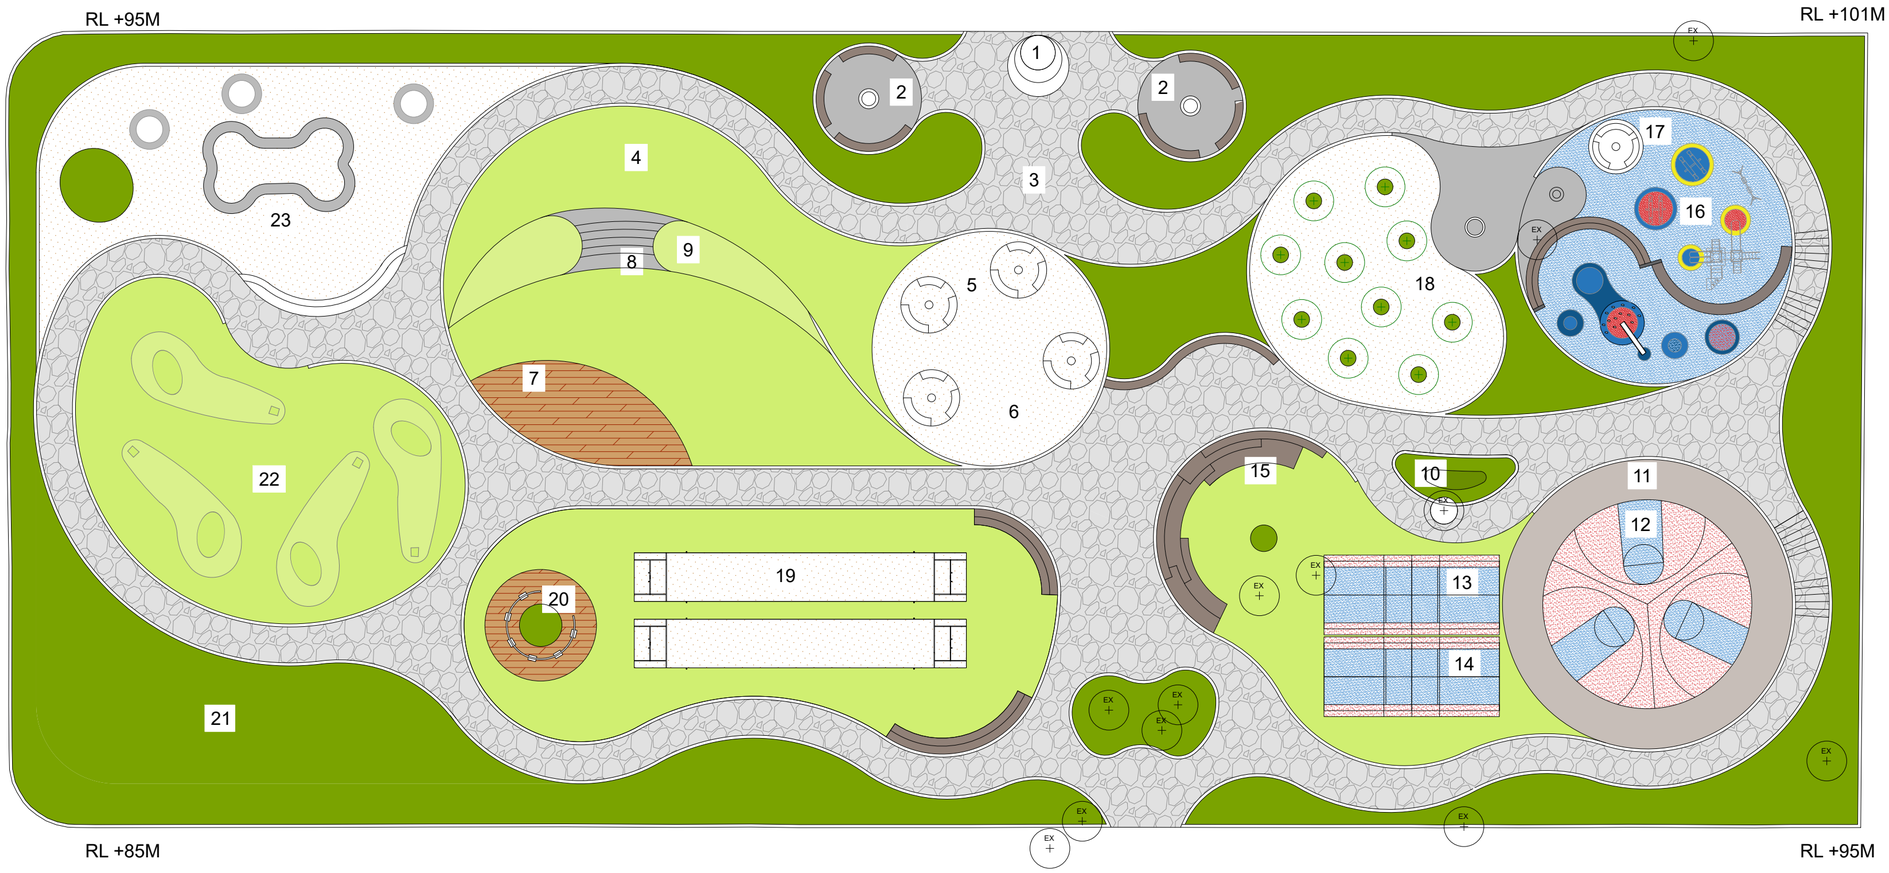


1 OPEN SPACE 1
1:200

LEGEND

1. ENTRANCE PLAZA
2. INTEGRATED LANDSCAPE SEATING
3. WALKWAY/ JOGGING TRACK
4. STEPPING LAWN
5. BONFIRE SEATING
6. BARBEQUE
7. STAGE
8. AMPHITHEATER
9. LAY LAWN
10. ISLAND
11. SKATING RINK
12. 3 WAY BASKET BALL COURT
13. PICKLE BALL COURT
14. BADMINTON COURT
15. YOUTH PLAZA
16. KID'S VILLE
17. GAZEBO SEATING
18. TREE COURT WITH SEATERS
19. NET CRICKET
20. SWING PERGOLA
21. HEALING GARDEN
22. 9-HOLE MINI GOLF COURSE
23. PET PARK

COPY RIGHT :

This drawing is the copyright of the architects - Surrya Landscapes LLP and is issued on the terms that it will not be reproduced or copied in whole or in part nor will any information be furnished from it without the written permission from them .

Note:

1.Read all the drawings carefully before the starting of any execution of work.
2.All dimensions and levels are in metric, unless mentioned otherwise.

	PURPOSE OF RELEASE
☐	FOR REFERENCE
■	FOR APPROVAL
☐	FOR DRAFT SET
☐	GOOD FOR CONSTRUCTION

JOB TITLE

LANDSCAPE_PROPOSAL_FOR_VANTERRA

NAME OF THE CLIENT

GRIHA VENTURES

NAME OF THE PROJECT

VANTERRA

SHEET CONTENT

OPENSPACE 2 CONCEPT

NORTH	DATE	19.10.2026
	SCALE	AS_SPECIFIED
	JOB.NO	SL/VA/2026
	ARCHITECT	ARCHITECT
	DRAWN BY	SHRUTIKA
	CHECKED BY	AMOL
	APPROVED BY	SS

DRAWING NO :

SURRYA LANDSCAPES
LANDSCAPE ARCHITECTS

Flat no.6 , Ganga Yamuna building, off J M Road, Shivajinagar, Pune-411004
EMAIL : design@surryalandscapes.com
PHONE NO : +91 98900 14514

LANDSCAPE DESIGN DEVELOPMENT